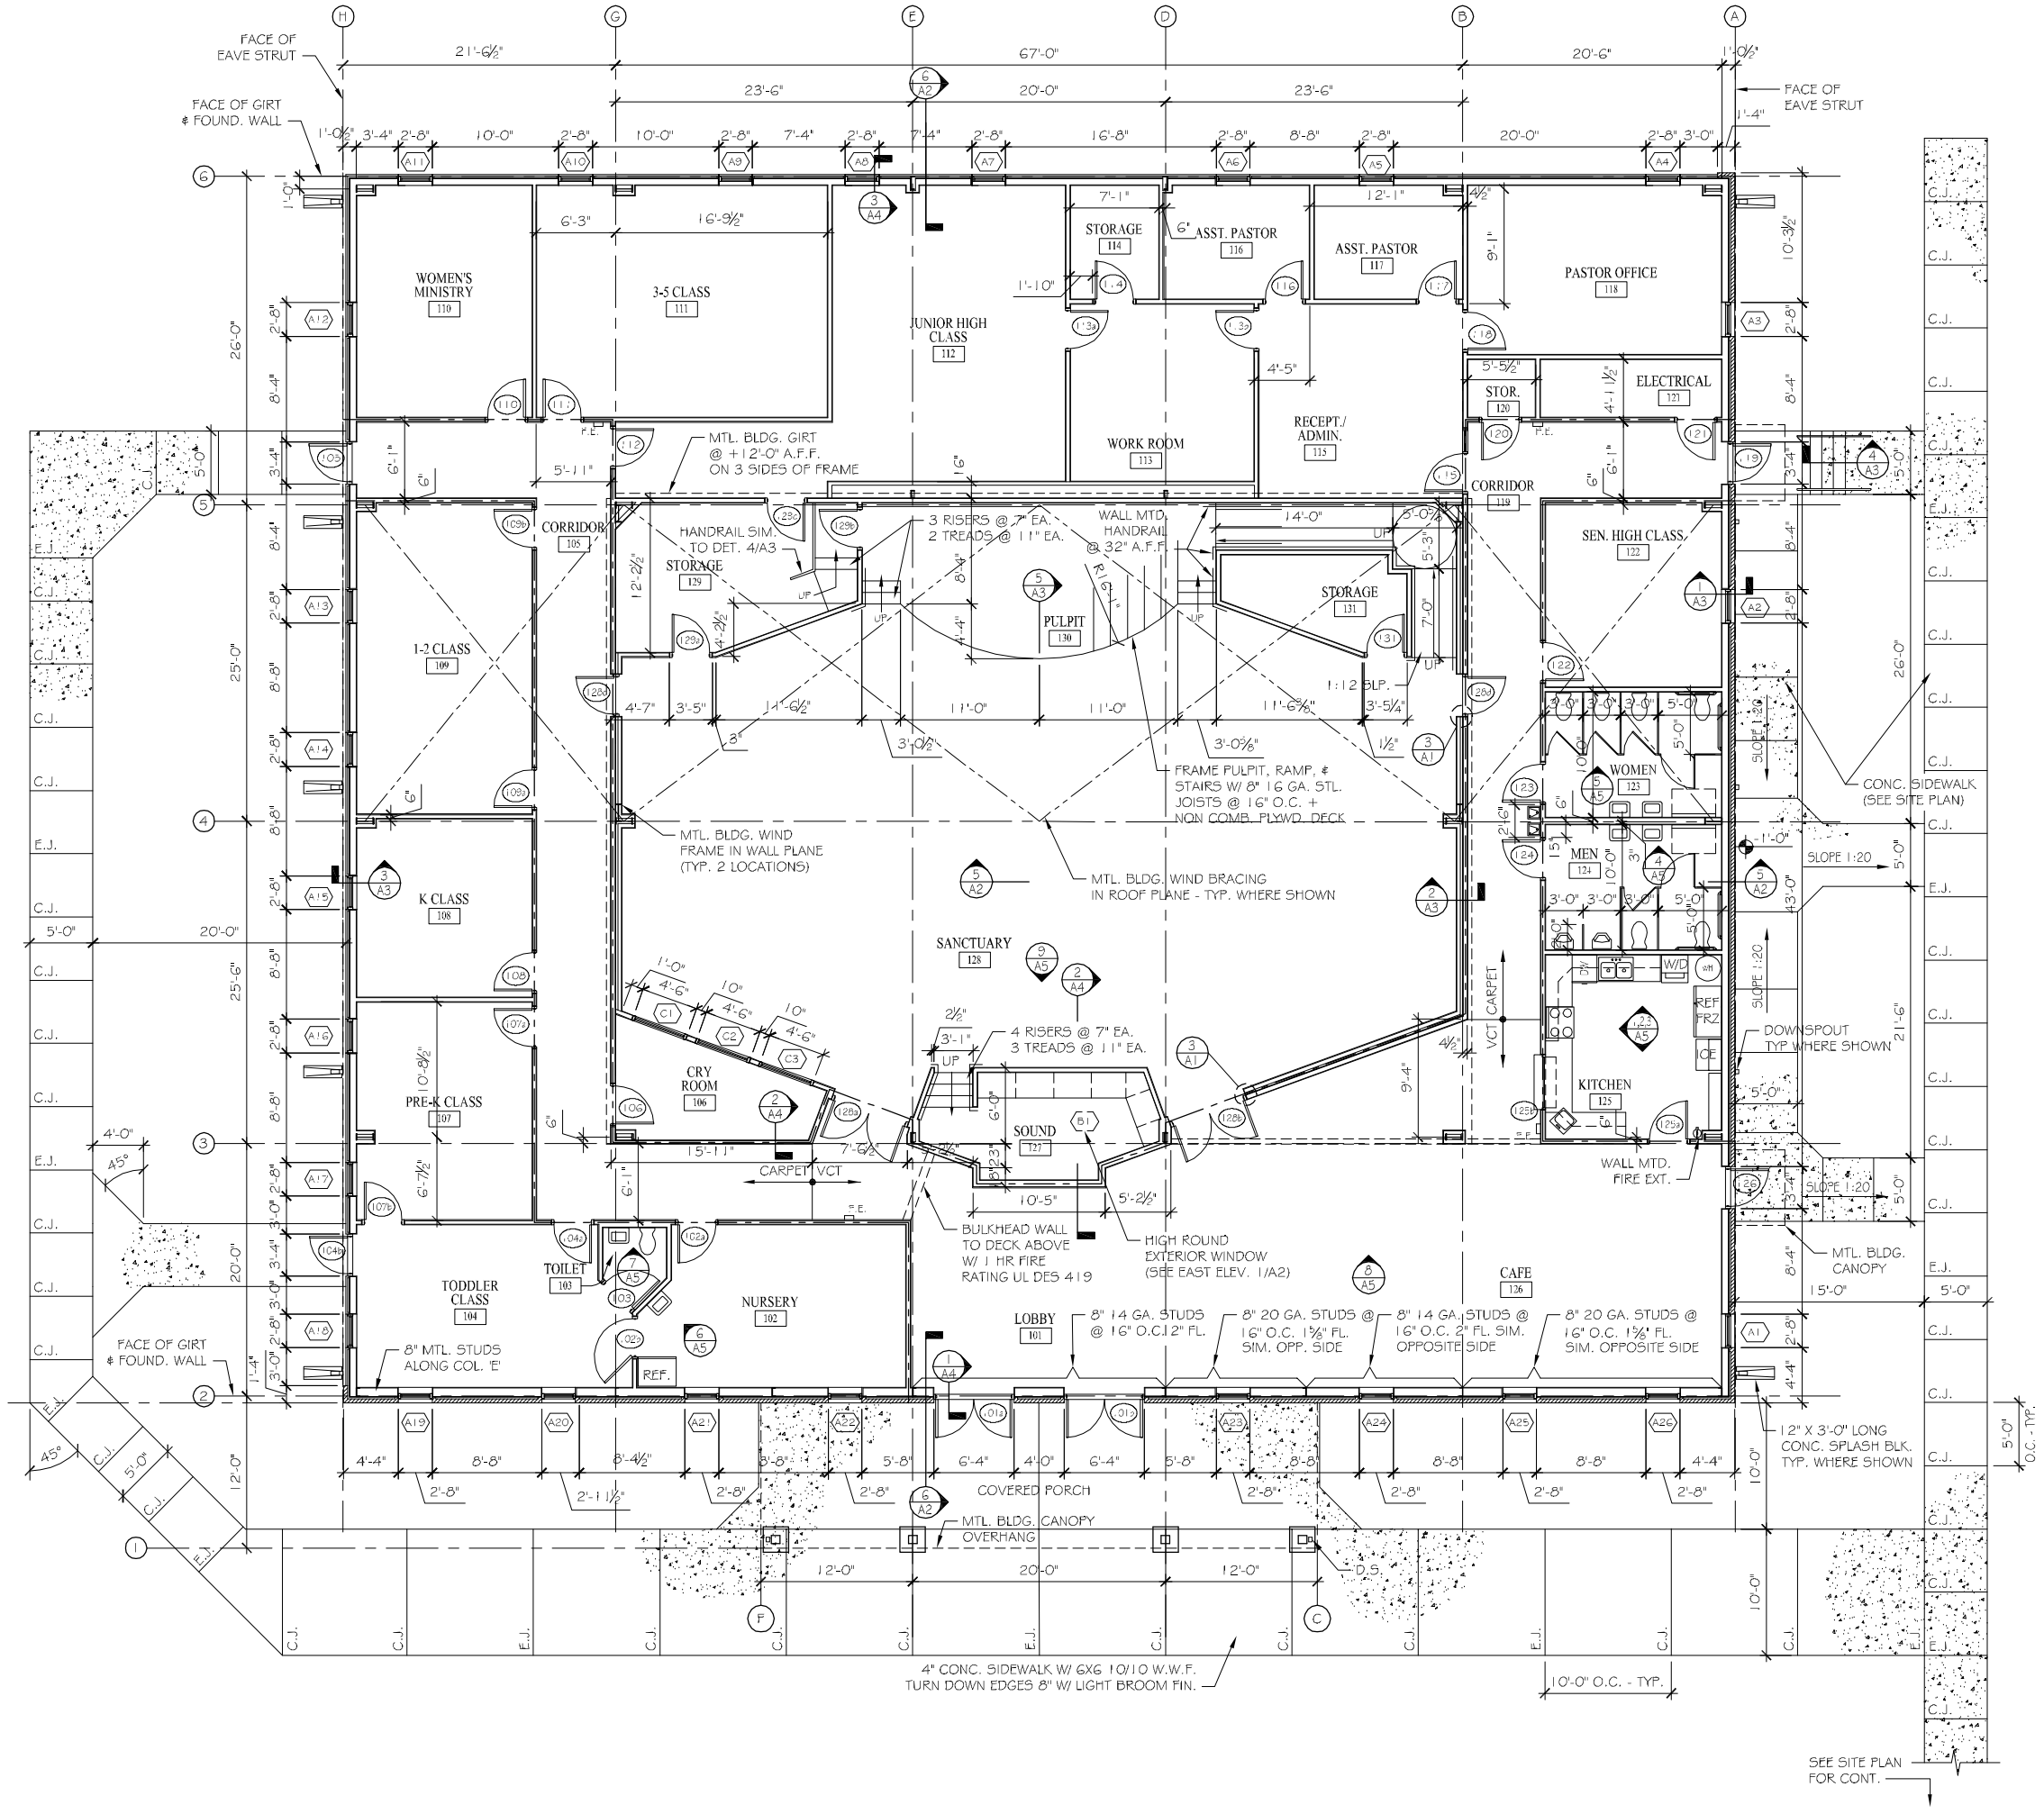

GORDON JOHNSON
Architecture

654 HAY STREET, SUITE 4
FAYETTEVILLE, NC 28301
PHONE: 910.223.2186
FAX: 910.223.2179

© Copyright 2010
Gordon E. Johnson, AIA